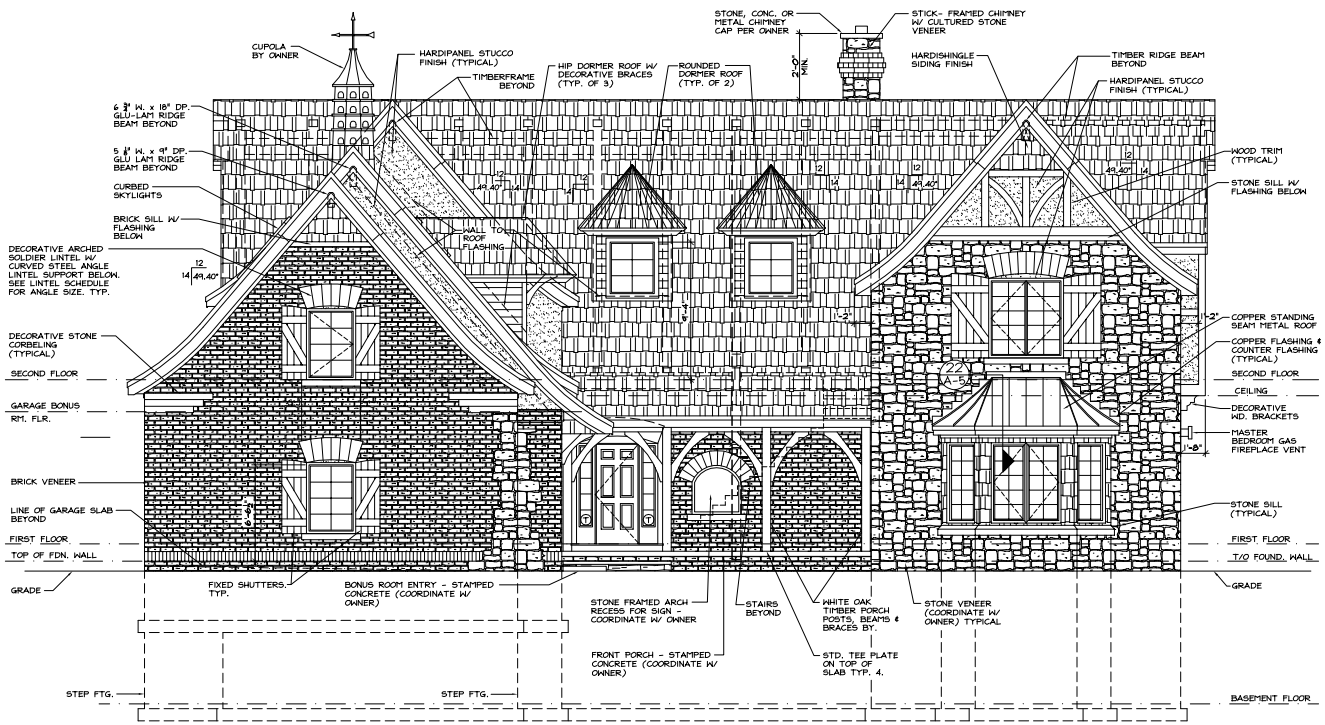

SOUTH ELEVATION

SCALE: 1/4"=1'-0" FRONT

0 6" 2' 4' 4' 8' 10'
SCALE

SEAL/SIGNATURE/DATE

Proposed Residence For:

SALES PERSON:	
DRAWN BY:	
CHECKED BY:	
PLOT DATE:	
JOB NUMBER:	

A-3
SHEET 9 OF 13
REV.