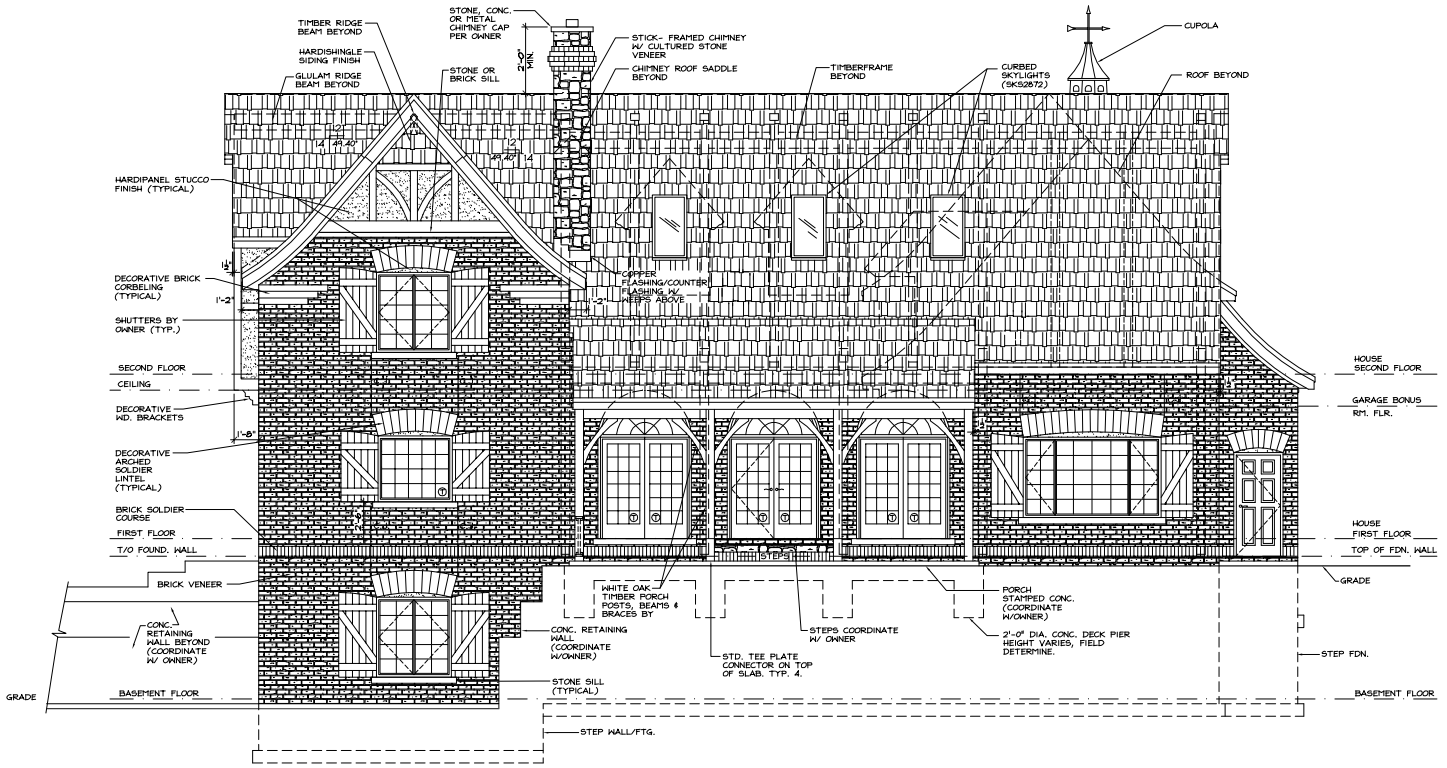

NORTH ELEVATION

SCALE: 1/4"=1'-0" REAR

0 6" 2' 4' 4' 8' 10'

SCALE

Proposed Residence For:

SEAL/SIGNATURE/DATE

SALES PERSON:	
DRAWN BY:	
CHECKED BY:	
PLOT DATE:	
JOB NUMBER:	

A-5

SHEET 11 OF 13

REV.